

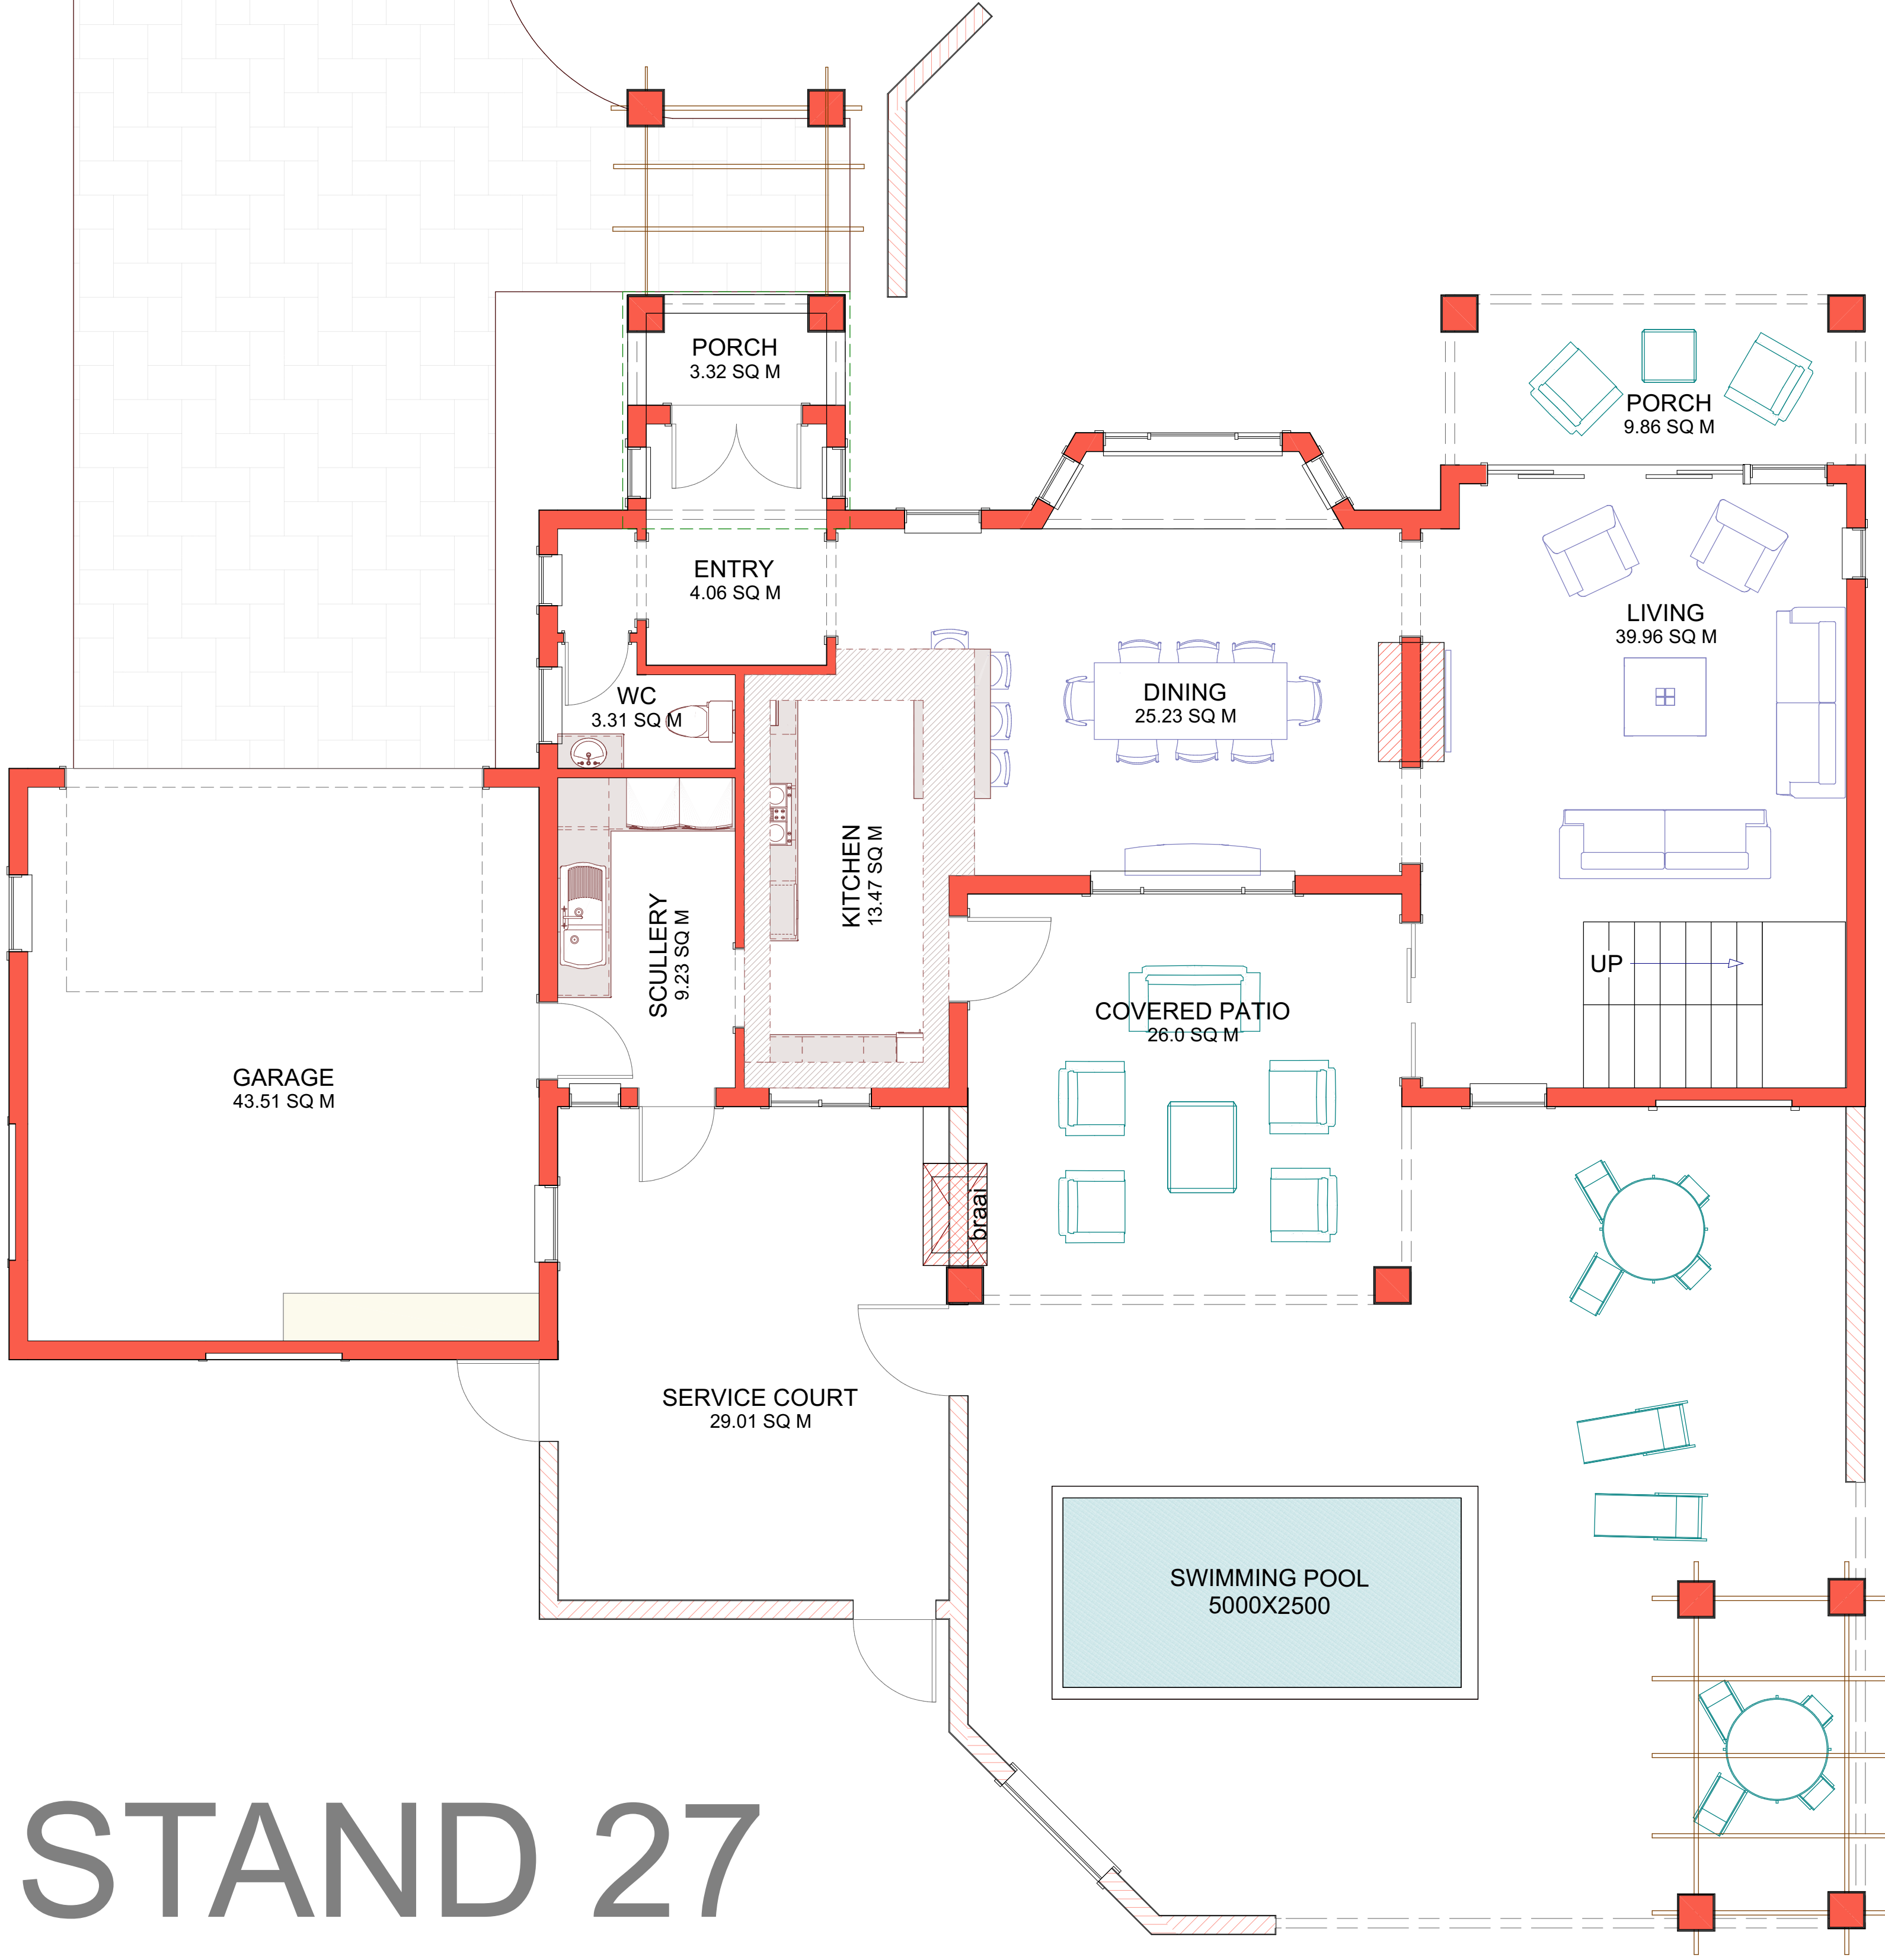


GROUND FLOOR PLAN
Scale 1:100

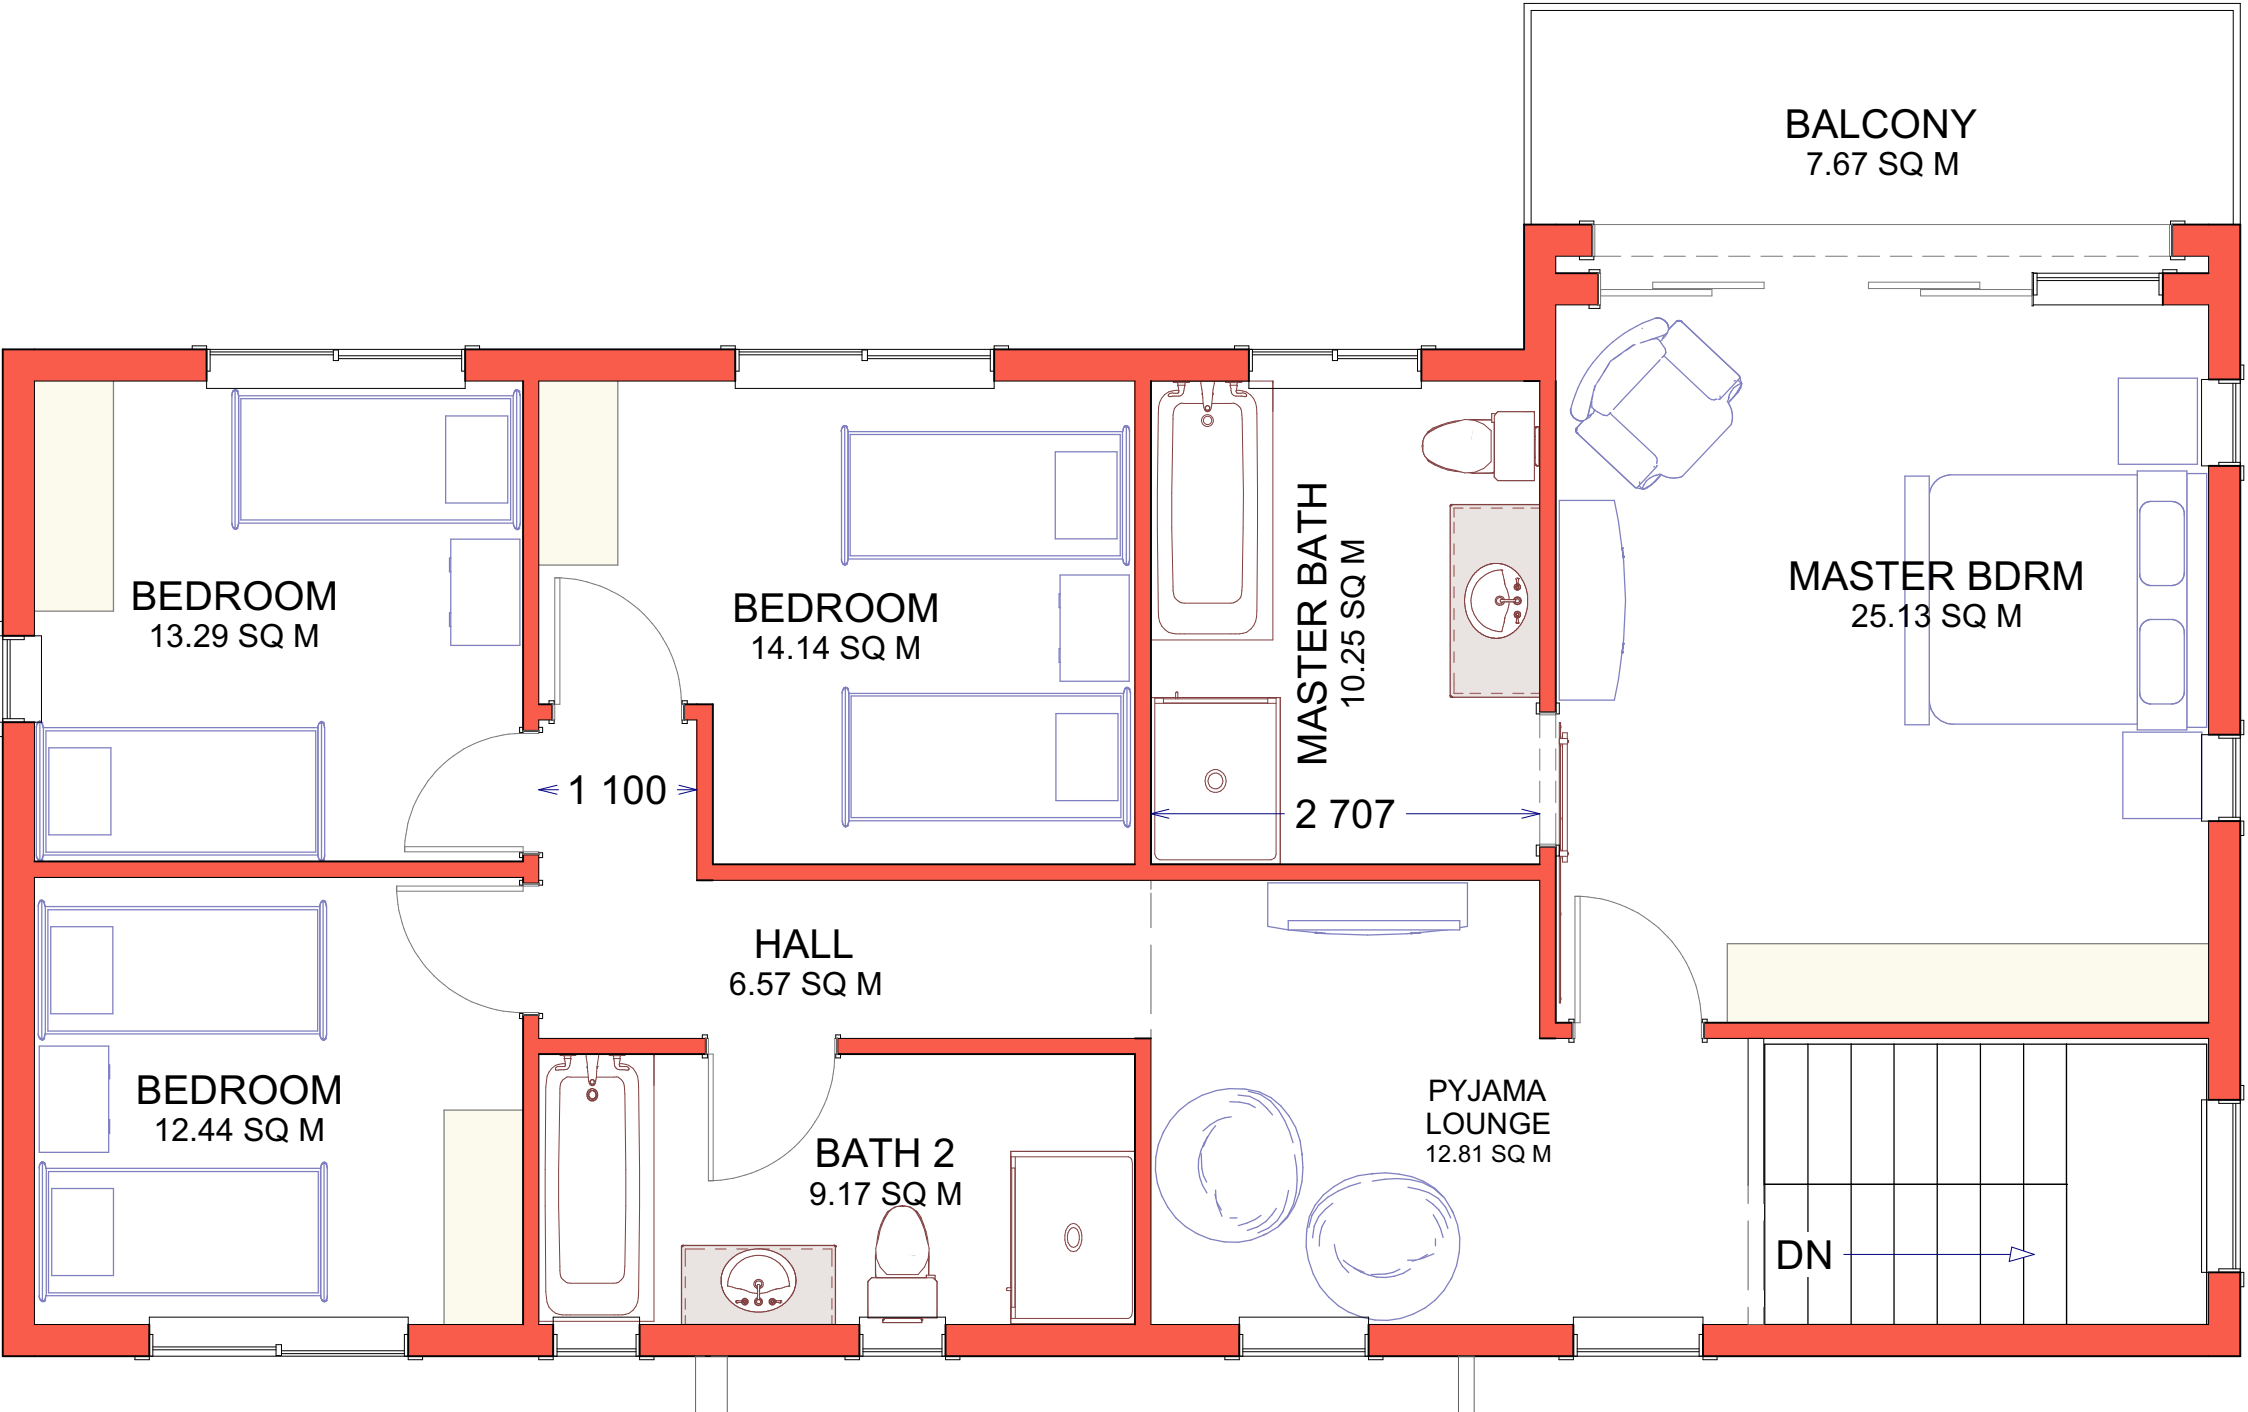

STAND 27

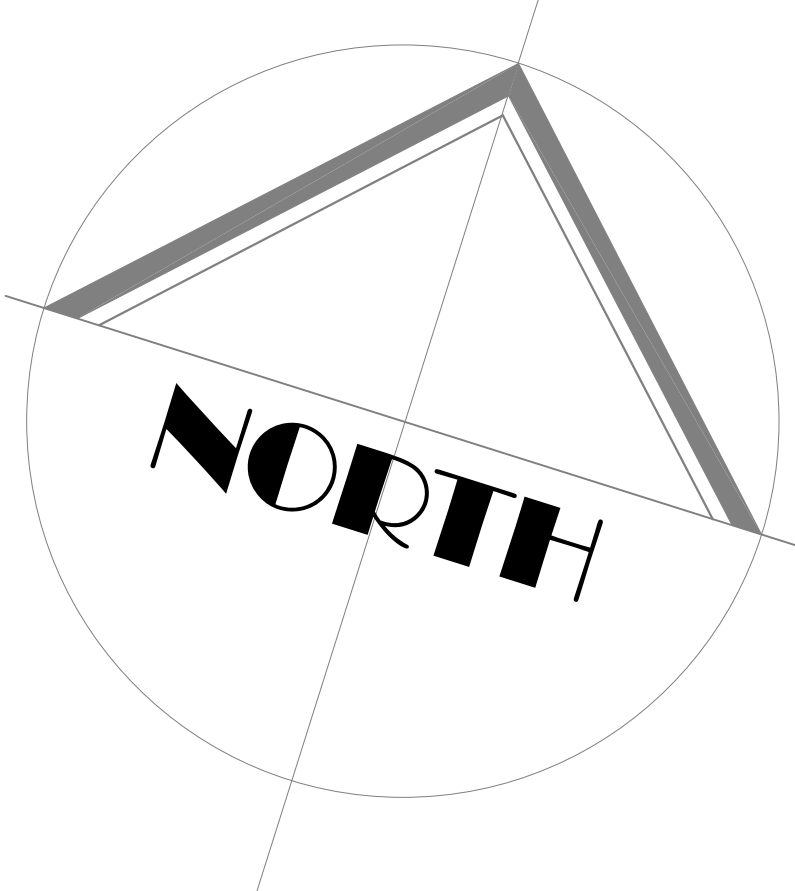

FIRST FLOOR PLAN
Scale 1:100